Fuel storage

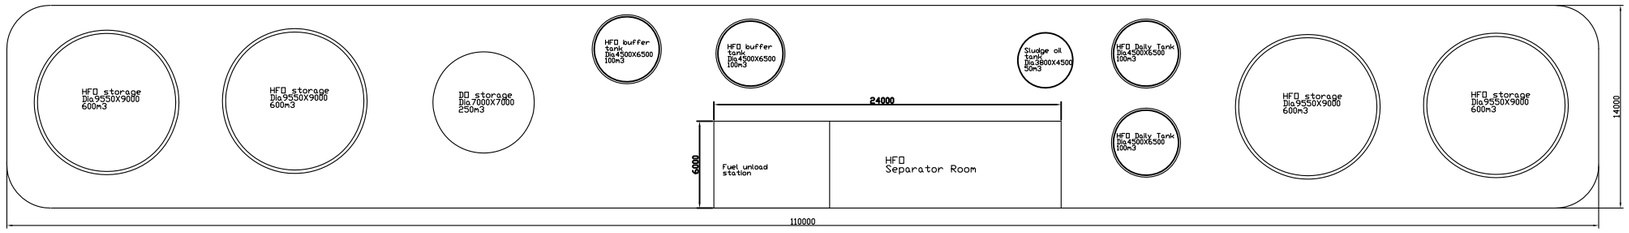

ROAD

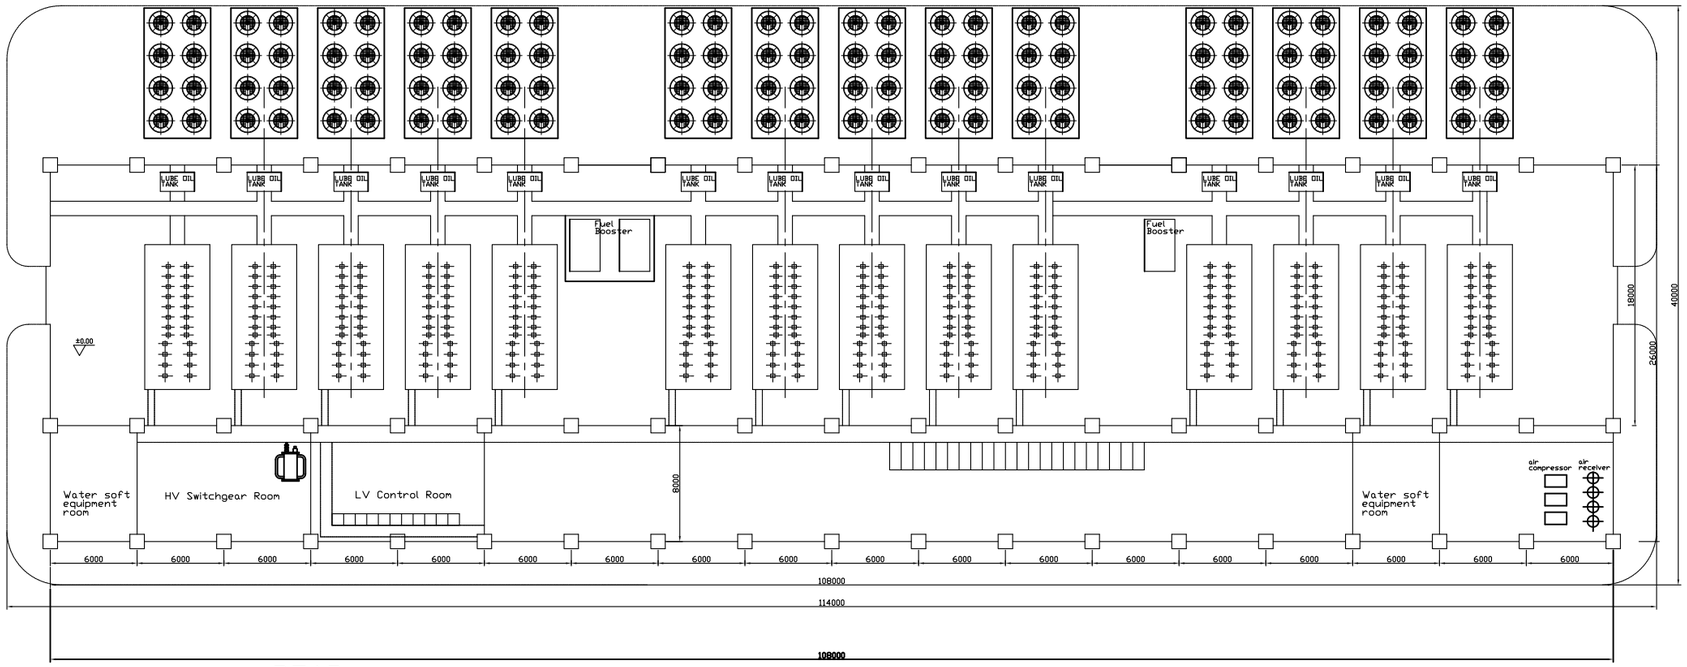

ROAD

ROAD

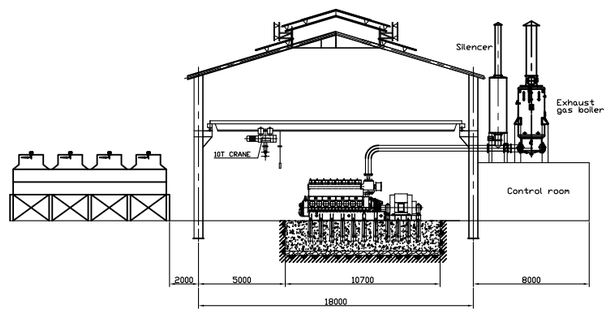

		SCALE 1:150	Leda Greenpower(Beijing)Trading & Engineering Co. Ltd.
		DATE Feb. 2013	Layout for 1X18MW HFO Power Plant
		DRAWN	
		CHK'D	
		APPR.	MATERIAL
		APPR.	
DWG NO.	REVISION	CHANGE	DATE BY